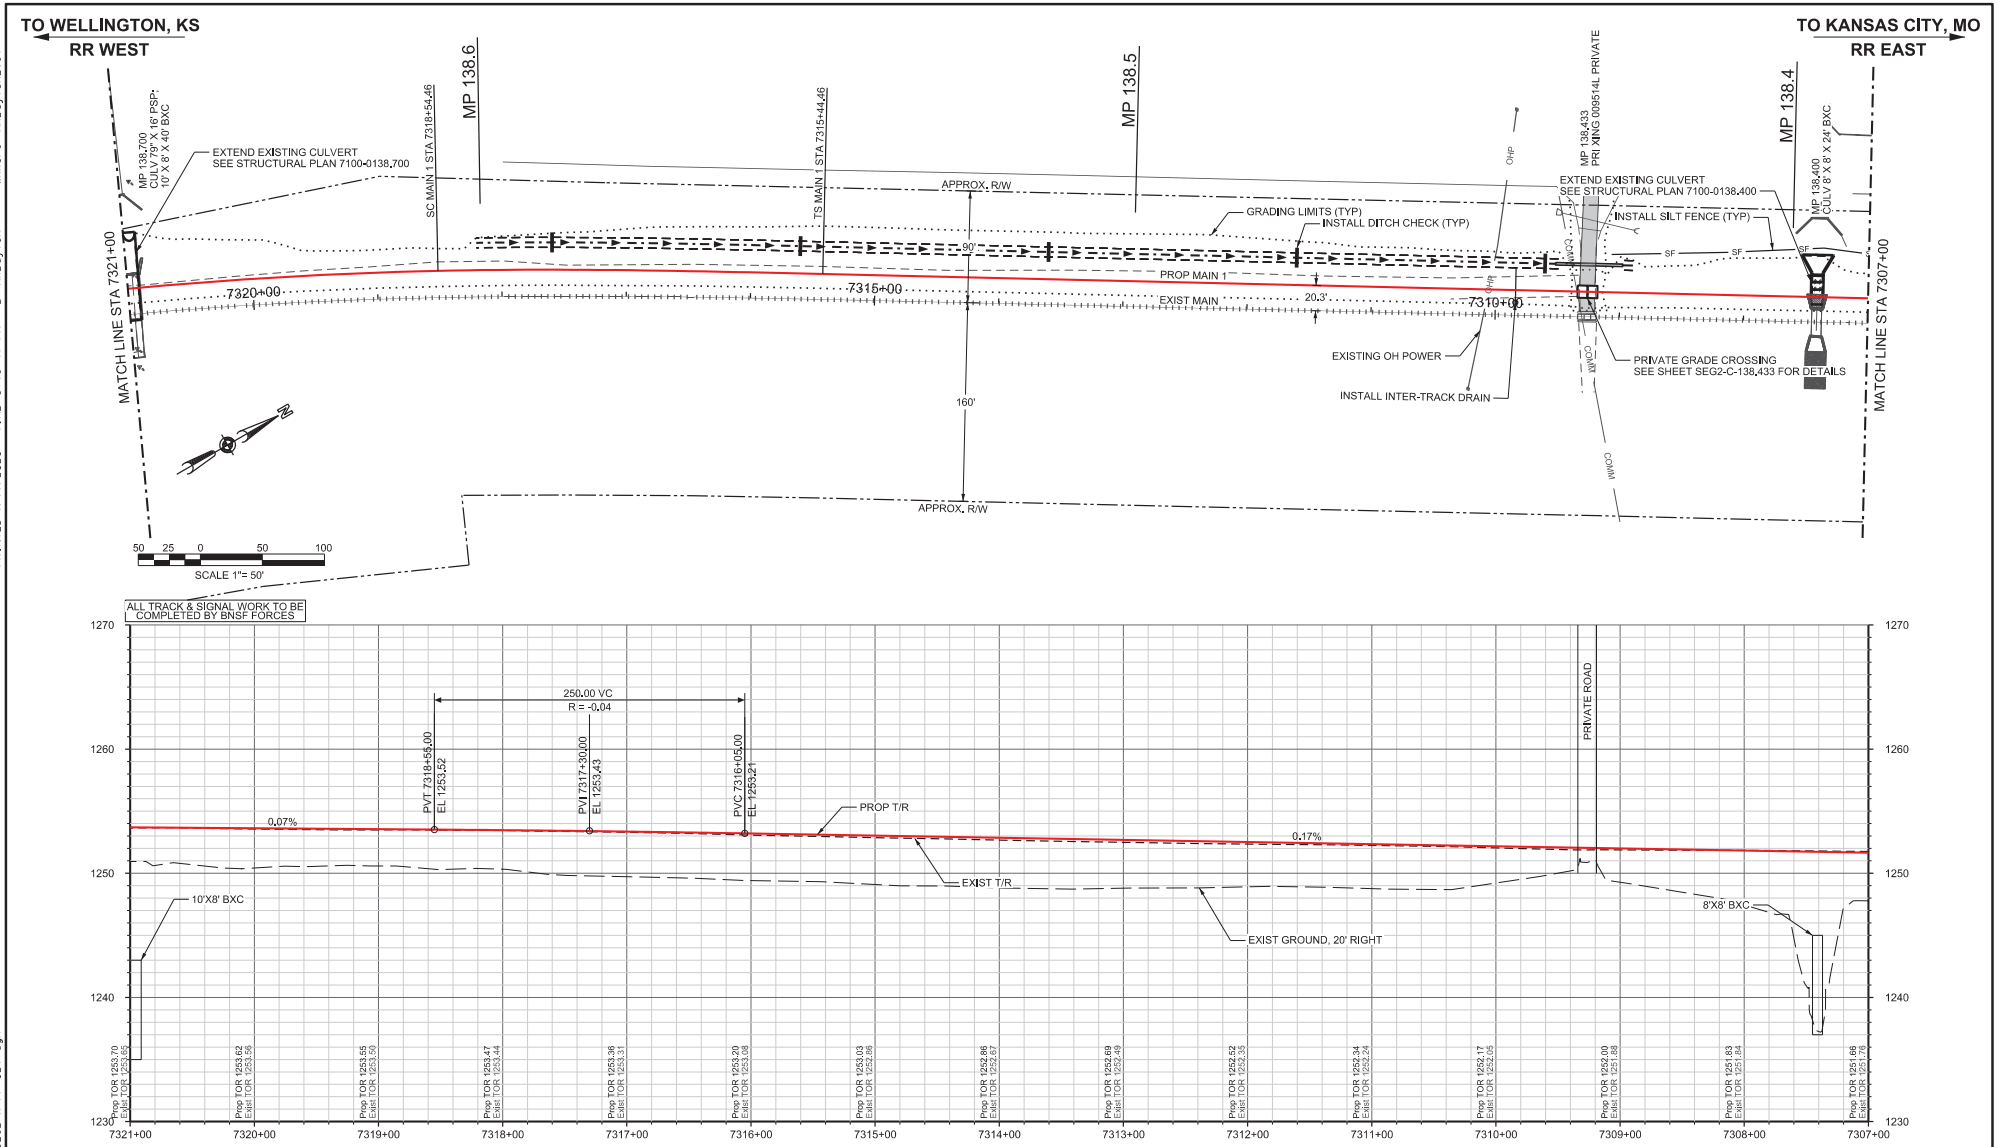

PRINTED:1/17/2020 TIME:5:18:47 PM BY:MHLcyton WRKSPC: MHLcyton_V8i

PATH:c:*wcipw*d0345372*SEG2-R-PP-021.dgn

REV	DATE

100% - IFC

Information confidential. All plans, drawings, specifications, and/or information furnished remain the property of the BNSF Railway and shall be held confidential and shall not be used for any purpose not provided for in agreements with the BNSF Railway.

DESIGNED BY MHL
DRAWN BY JML
CHECKED BY ZDH
APPROVED BY
DATE 01/17/2020

BNSF RAILWAY

WILSON & COMPANY

BNSF CALL BEFORE YOU DIG 1-800-533-2891

811

EMPORIA SUBDIVISION - LS 7100
MP 136.1 TO 143.9
SEGMENT 2 - SECOND MAIN TRACK

PLAN AND PROFILE
STA 7307+00 TO STA 7321+00

CONTRACT NO.
DRAWING NO. SEG2-R-PP-021
REVISION 0
SHEET NO. 34 of 139
SCALE AS SHOWN

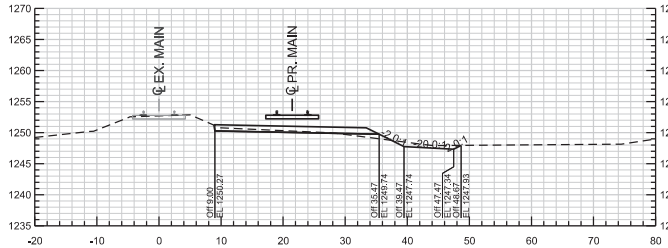

7318+00

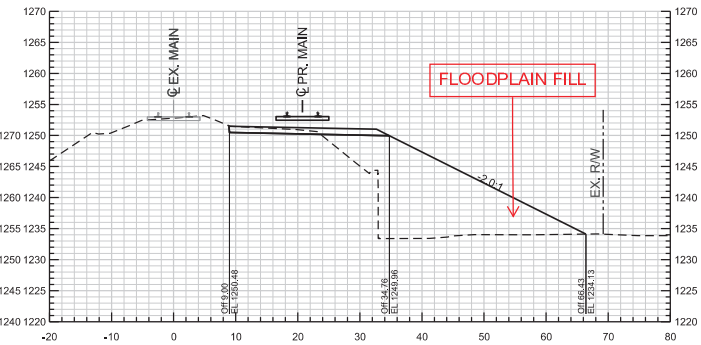

7321+00

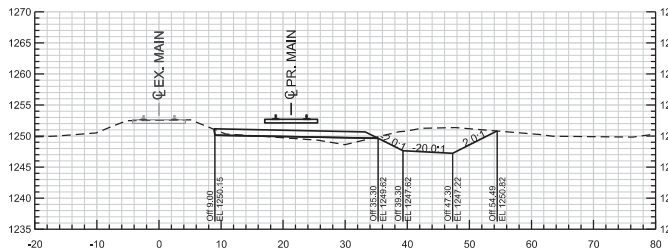

7317+00

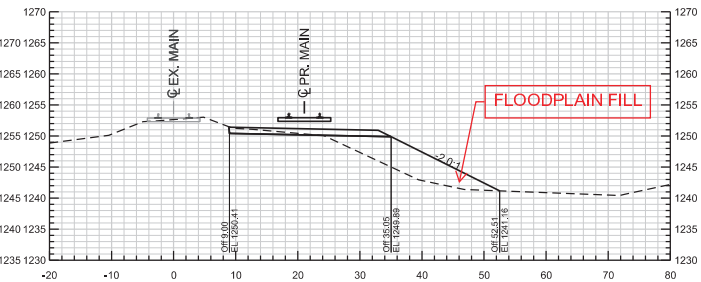

7320+00

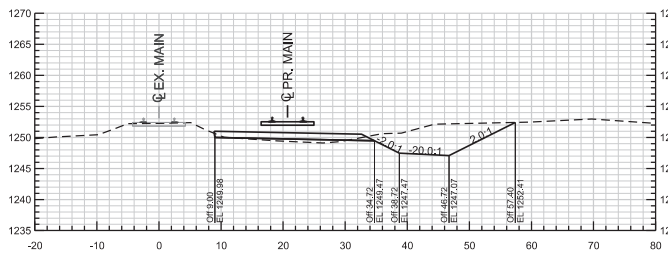

7316+00

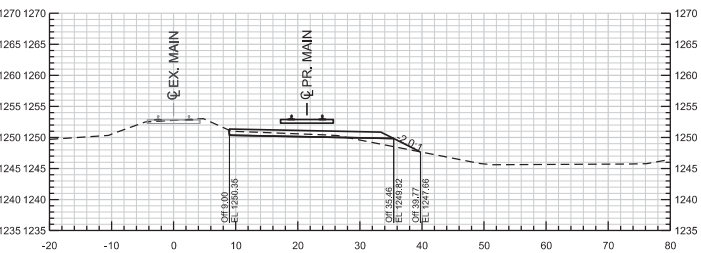

7319+00

PATH:c:*wcipw*d0345372*SEG2-R-XS.dgn PRINTED:1/17/2020 TIME:5:20:00 PM BY:MHLcyton WRKSPC: MHLcyton_V8i

REV	DATE

100% - IFC

Information confidential. All plans, drawings, specifications, and/or information furnished remain the property of the BNSF Railway and shall be held confidential and shall not be used for any purpose not provided for in agreements with the BNSF Railway.

DESIGNED BY MHL
DRAWN BY JML
CHECKED BY ZDH
APPROVED BY
DATE 01/17/2020

BNSF RAILWAY

WILSON & COMPANY

BNSF CALL BEFORE YOU DIG 1-800-533-2891

811

EMPORIA SUBDIVISION - LS 7100
MP 136.1 TO 143.9
SEGMENT 2 - SECOND MAIN TRACK

STA 7316+00 TO STA 7321+00

CONTRACT NO.
DRAWING NO. SEG2-R-XS-022
REVISION 0
SHEET NO. 72 of 139
SCALE 1:10