Schwab Eaton

Irvine Acres Subdivision, Unit Two
Pottawatomie County, Kansas

Revisions:	
Date:	March 2021
Schwab-Eaton Project Number:	20.124
Drawn By:	PLM
Checked By:	GEF/PLM

Sheet Name: Floodplain Development
Sheet No.: 1

Detention Basin Elevation

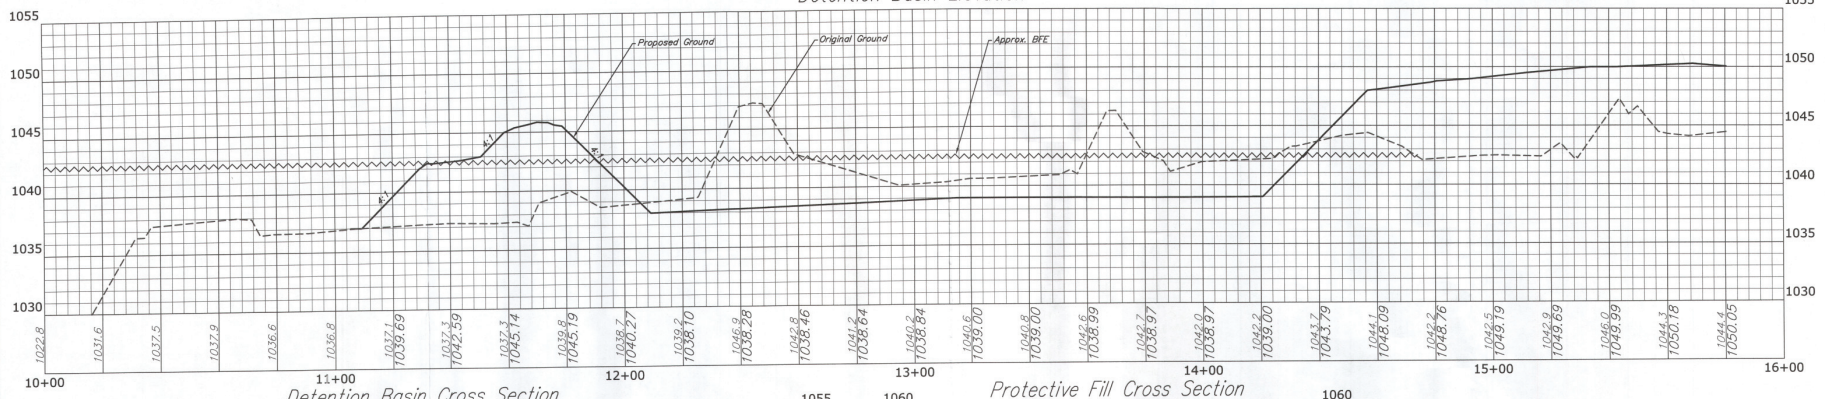

Detention Basin Cross Section

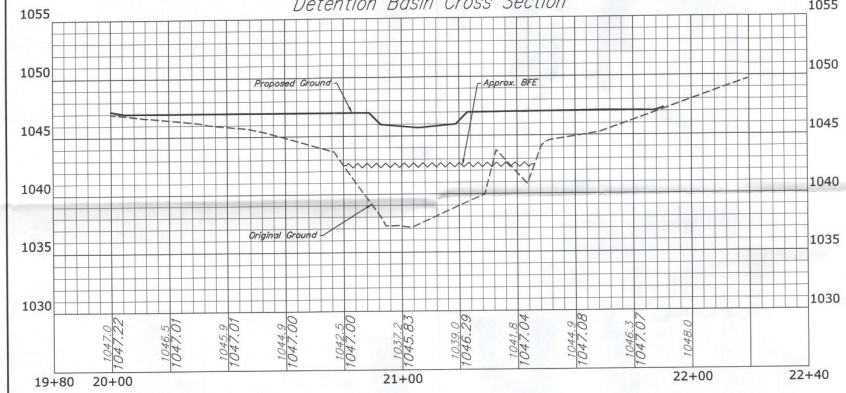

Protective Fill Cross Section

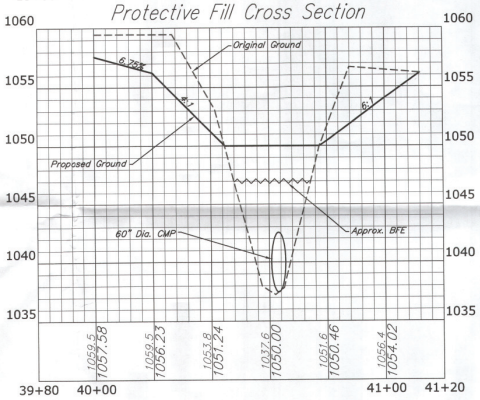

Protective Fill Elevation

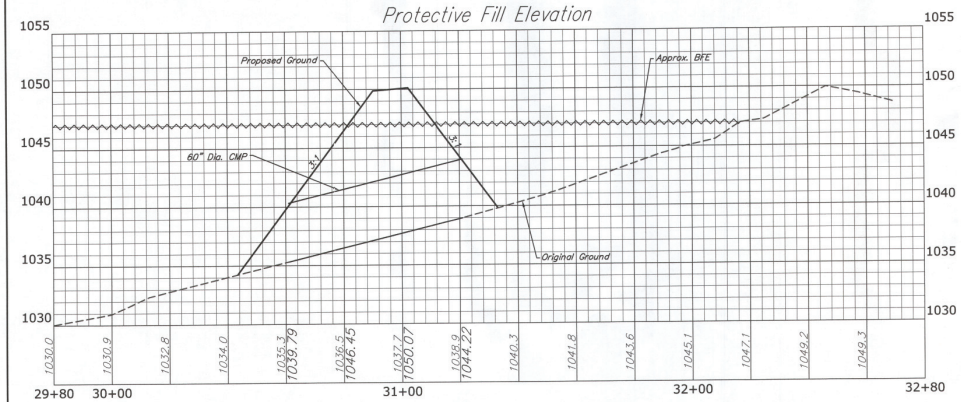

RECEIVED WATER RESOURCES
APR 01 2021
KS DEPT AGRICULTURE

PHILIP L. MCKINNEY
LICENSED
26349
10/24
PROFESSIONAL ENGINEER

Schwab Eaton

Irvine Acres Subdivision, Unit Two
Pottawatomie County, Kansas

Revisions:

Date: March 2021
Schwab-Eaton Project Number: 20.124
Drawn By: PLM
Checked By: GEF/PLM

Sheet Name: Floodplain Development
Sheet No.: 2